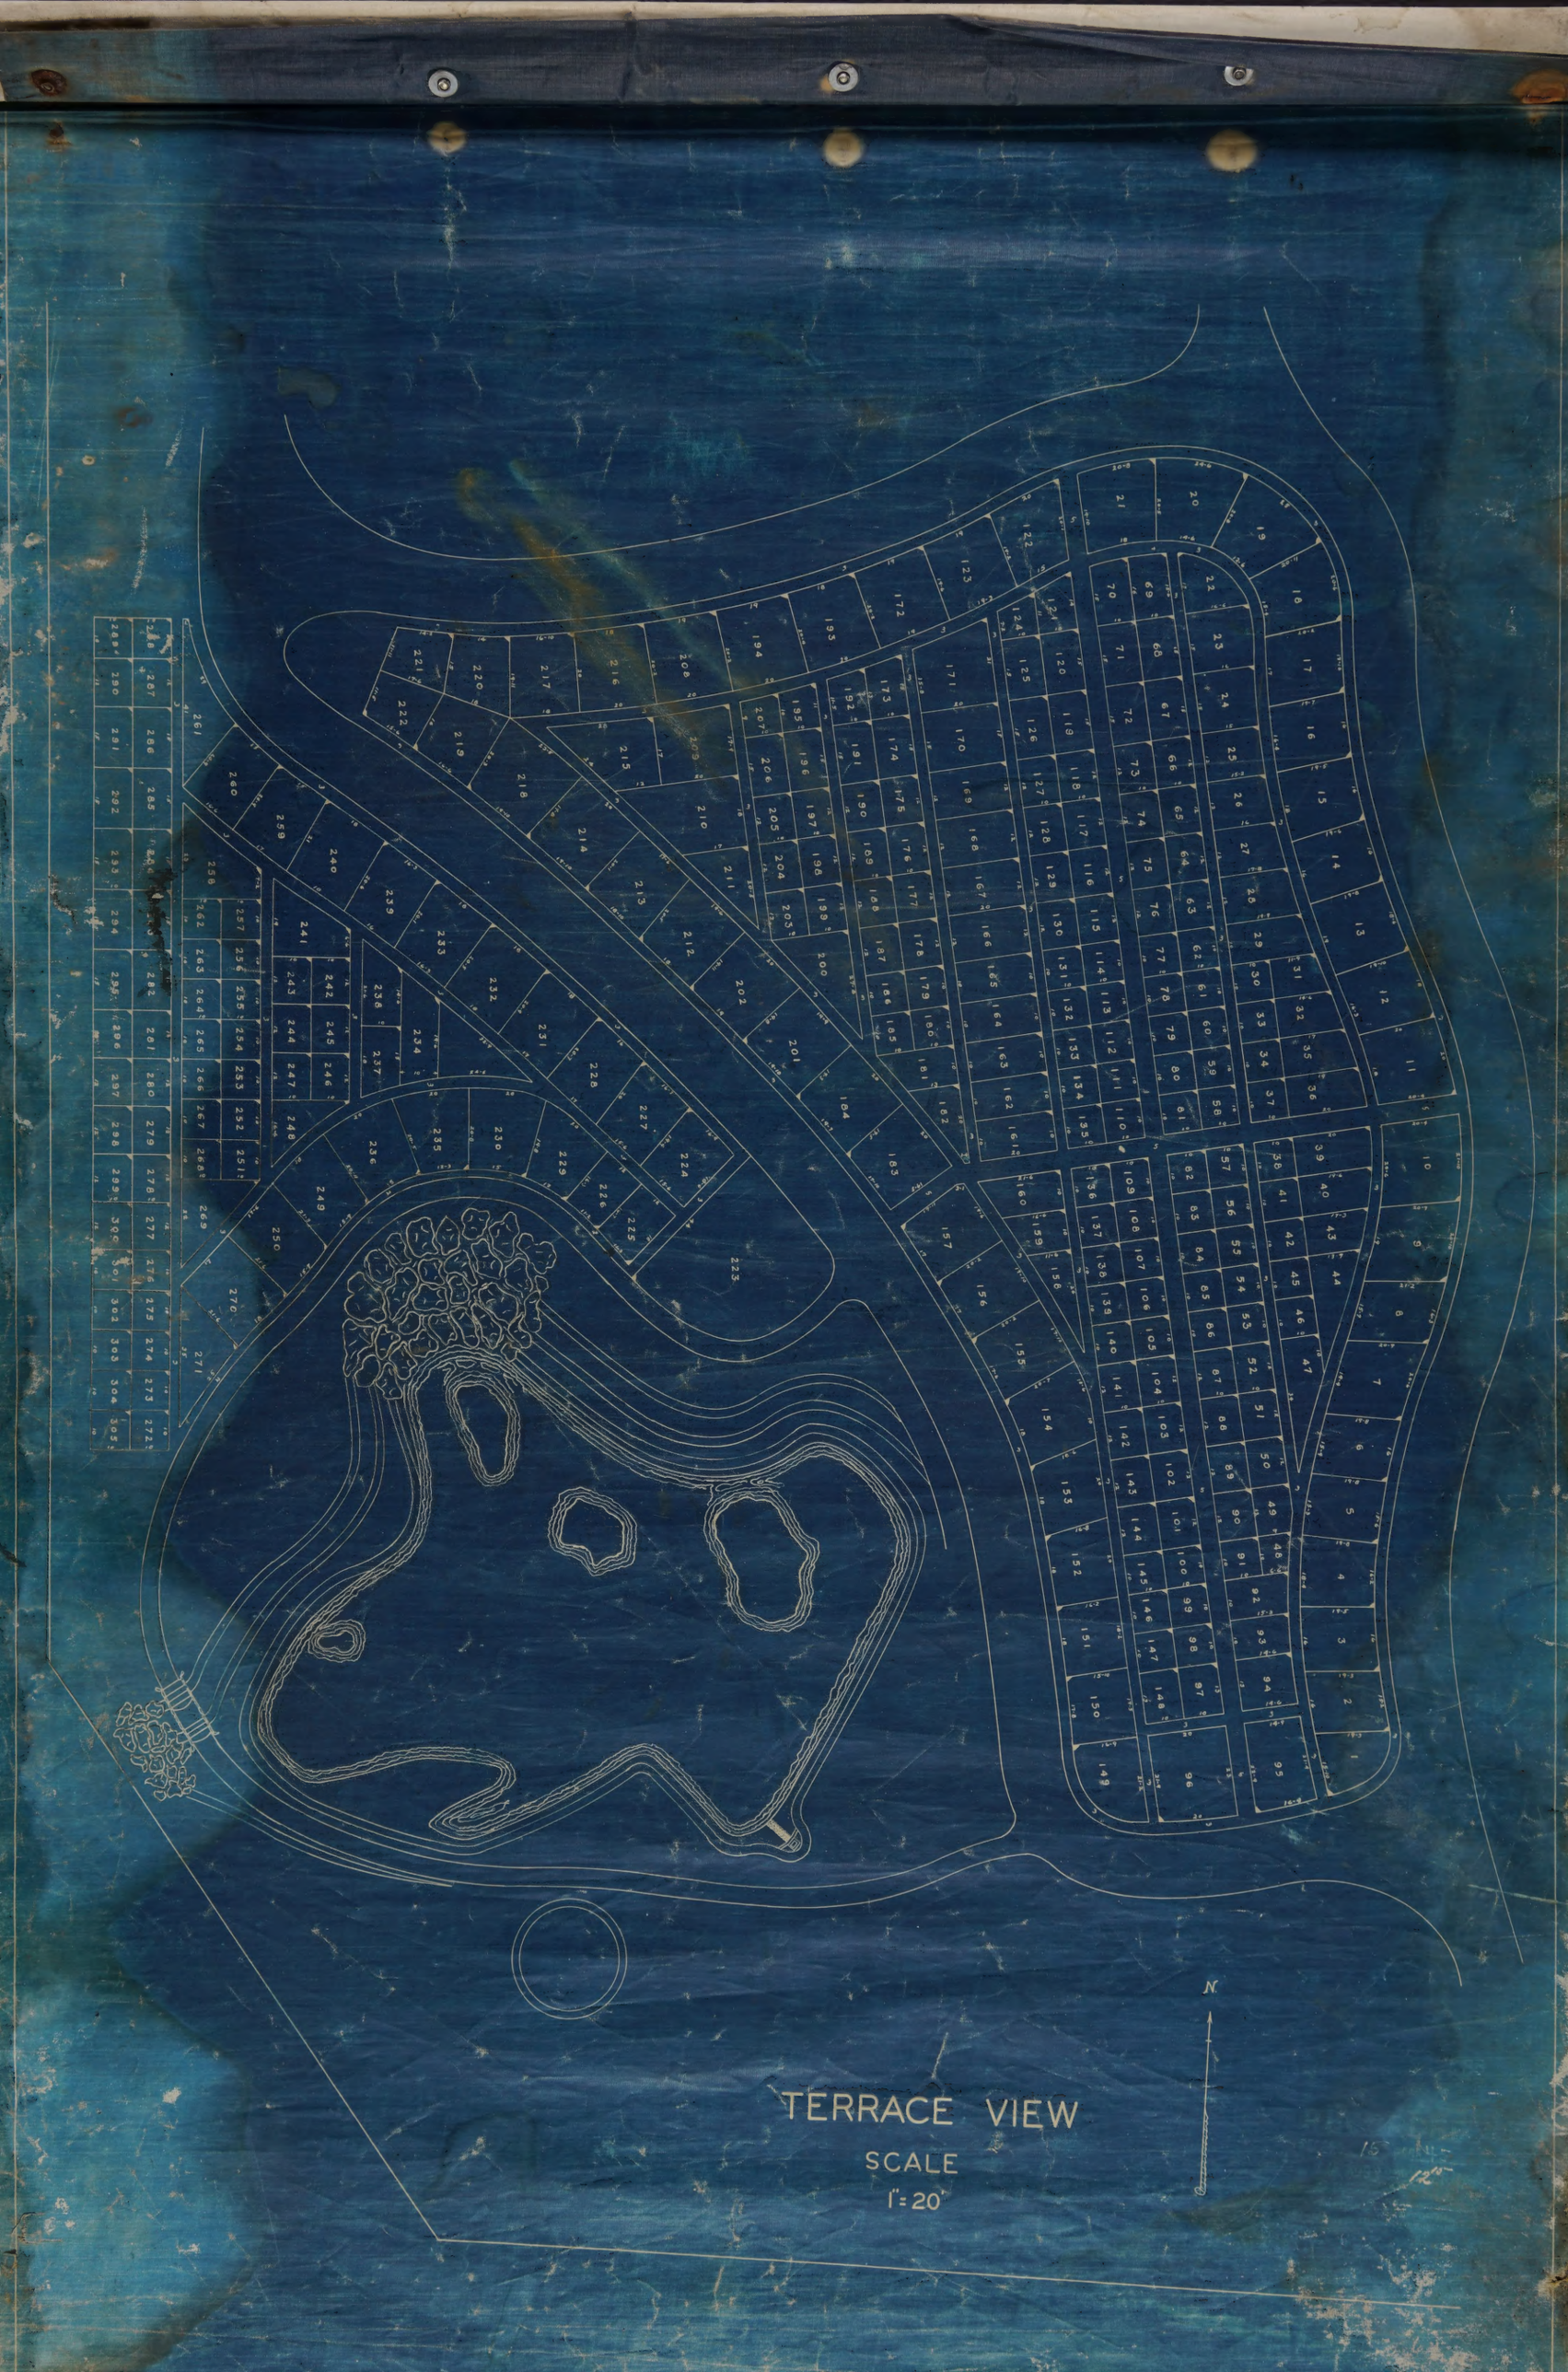
TERRACE VIEW
SCALE
1"=20'
N

WEST VIEW

SCALE

1" = 20'

N

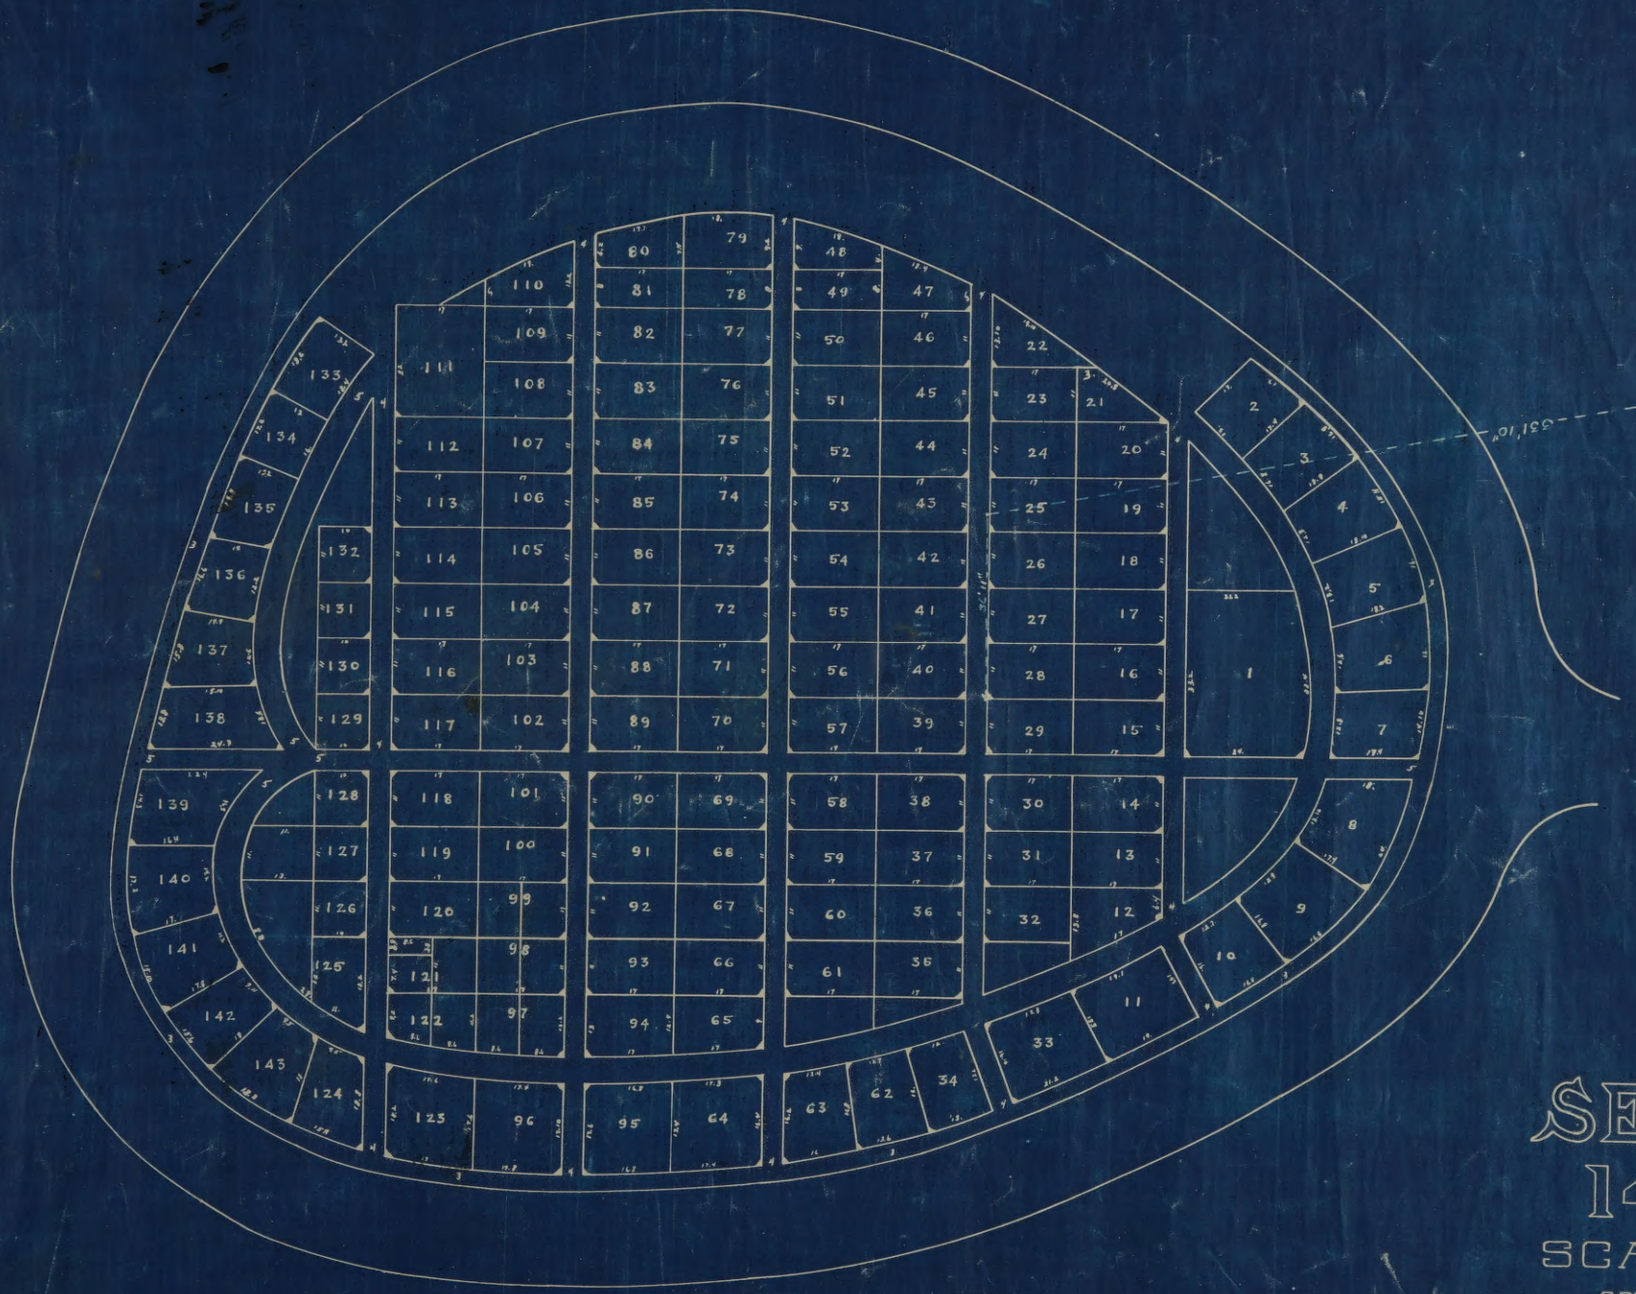

SEC 14

SCALE

20'=1"

SECTION. 23.

SCALE 20' = 1"

SEC 22

SCALE

30'=1"

SEC. Y.

SCALE

20'=1"

N

South East Corner
Section 4, T 30 N, R 12 E

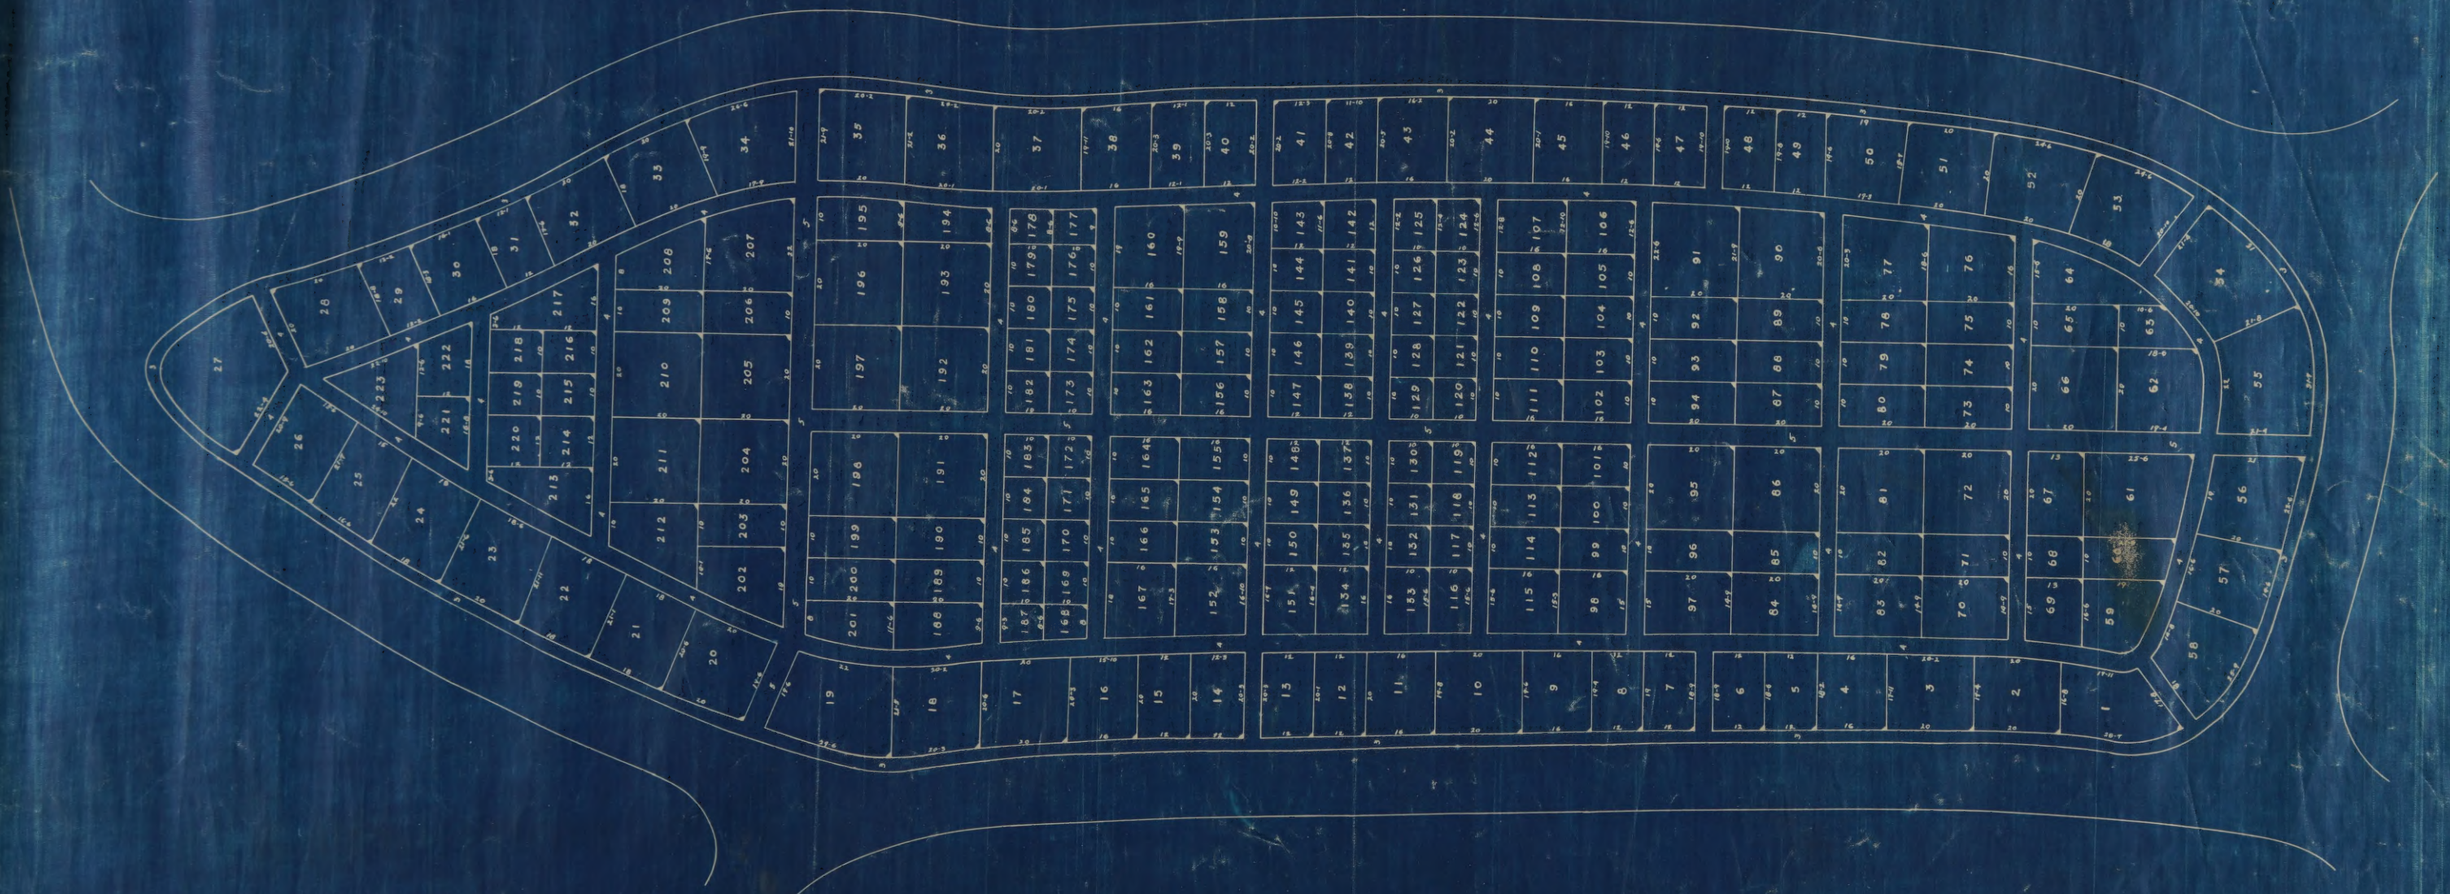

N

SEC. Z.

SCALE

20'=1"

SEC. 9

SCALE

20' = 1"

NOTE

PORTION OF SECTION WITHIN DOTTED LINES WAS PLATTED BY THE LATE F.W.FAHLSING. AND ALL LOTS SO PLATTED WERE SOLD AND DEEDED BY HIM. THIS PORTION IS KNOWN AS : THE 'FAHLSING BURIAL GARDEN'

S.E. Corner Section 4 T30N R12E

919'

A. 7421

70'

50'

1 TO 25

119

120

28 SPACES

121

120

128	127	126	125	124	123	122 (20')
135 (8')	134	133	132	131	130	129
141 (12')	140	139	138	137	136	
	146	145	144	143	142	
151 (16')	150	149	148	147		
156 (8')	155	154	153	152		
160	159	158	157			
164 (12')	163	162	161			
167	166	165				
170 (8')	169	168				
172	171					
174 (8')	173					

NOS. SMALLER IN CORNER

SECT. 13 EXTENDED

ERR- VIEW- T. L. EXT- WEST

- 23- 22- 1 — Z — 9-13

OLD SECT. WEST SIDE

13-EXT